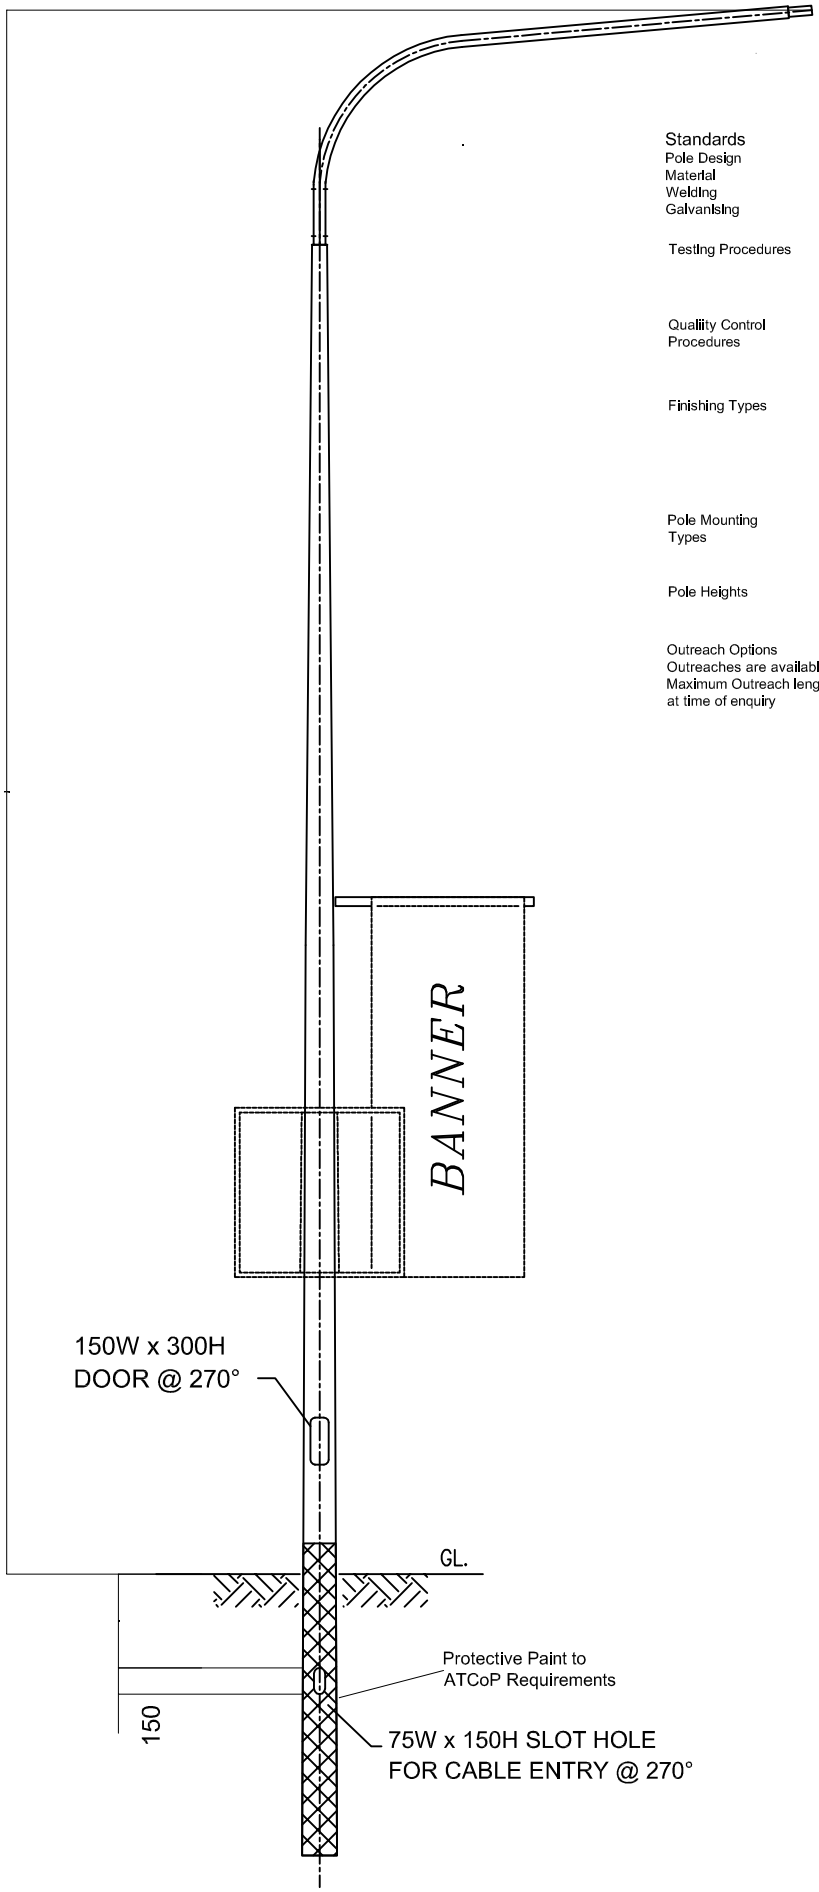

Standards

Pole Design	AS 4676 / AS 1170.2 Sect'n4 / NZS 4203
Material	EN 12767 Class 0 / BS 4360 / BS EN 10025
Welding	AS 1554
Galvanising	AS / NZS 4680
Testing Procedures	Dimensional Verification Galvanising Thickness Material Thickness
Quality Control Procedures	The Supplier/Manufacturere and Galvaniser of the Column shall be ISO9001:2000 Accredited
Finishing Types	Hot Dip Galvanised 2 Pot Epoxy (Sigmashield 880) Marine Grade Protection 10 Year Warranty
Pole Mounting Types	Ground Plant Flange Base Ground Stub available upon request
Pole Heights	6m, 8m, 10m

Outreach Options
Outreaches are available in Curved type, single and double only.
Maximum Outreach length to be advised for specific height poles at time of enquiry

This drawing and the information contained herein, is the sole property of Steelgal NZ Limited and may not be used without consent from Steelgal NZ Limited.

					Drawn: DDC	Title: Round Taper Column - Marloborough GP - Outreach - Designed to (ATCoP)
					Date: 30/05/2017	
					Scale: NTS	
					Checked:	
					Approved:	Drawing Number:
	Details	By	CHD	Date:	Date:	Customer:

STEELGAL NZ LIMITED

Steelgal NZ Limited
8 Trugood Drive
East Tamaki
Auckland
Ph: 09 2724665
Email:
Sales@steelgal.co.nz
www.steelgal.co.nz